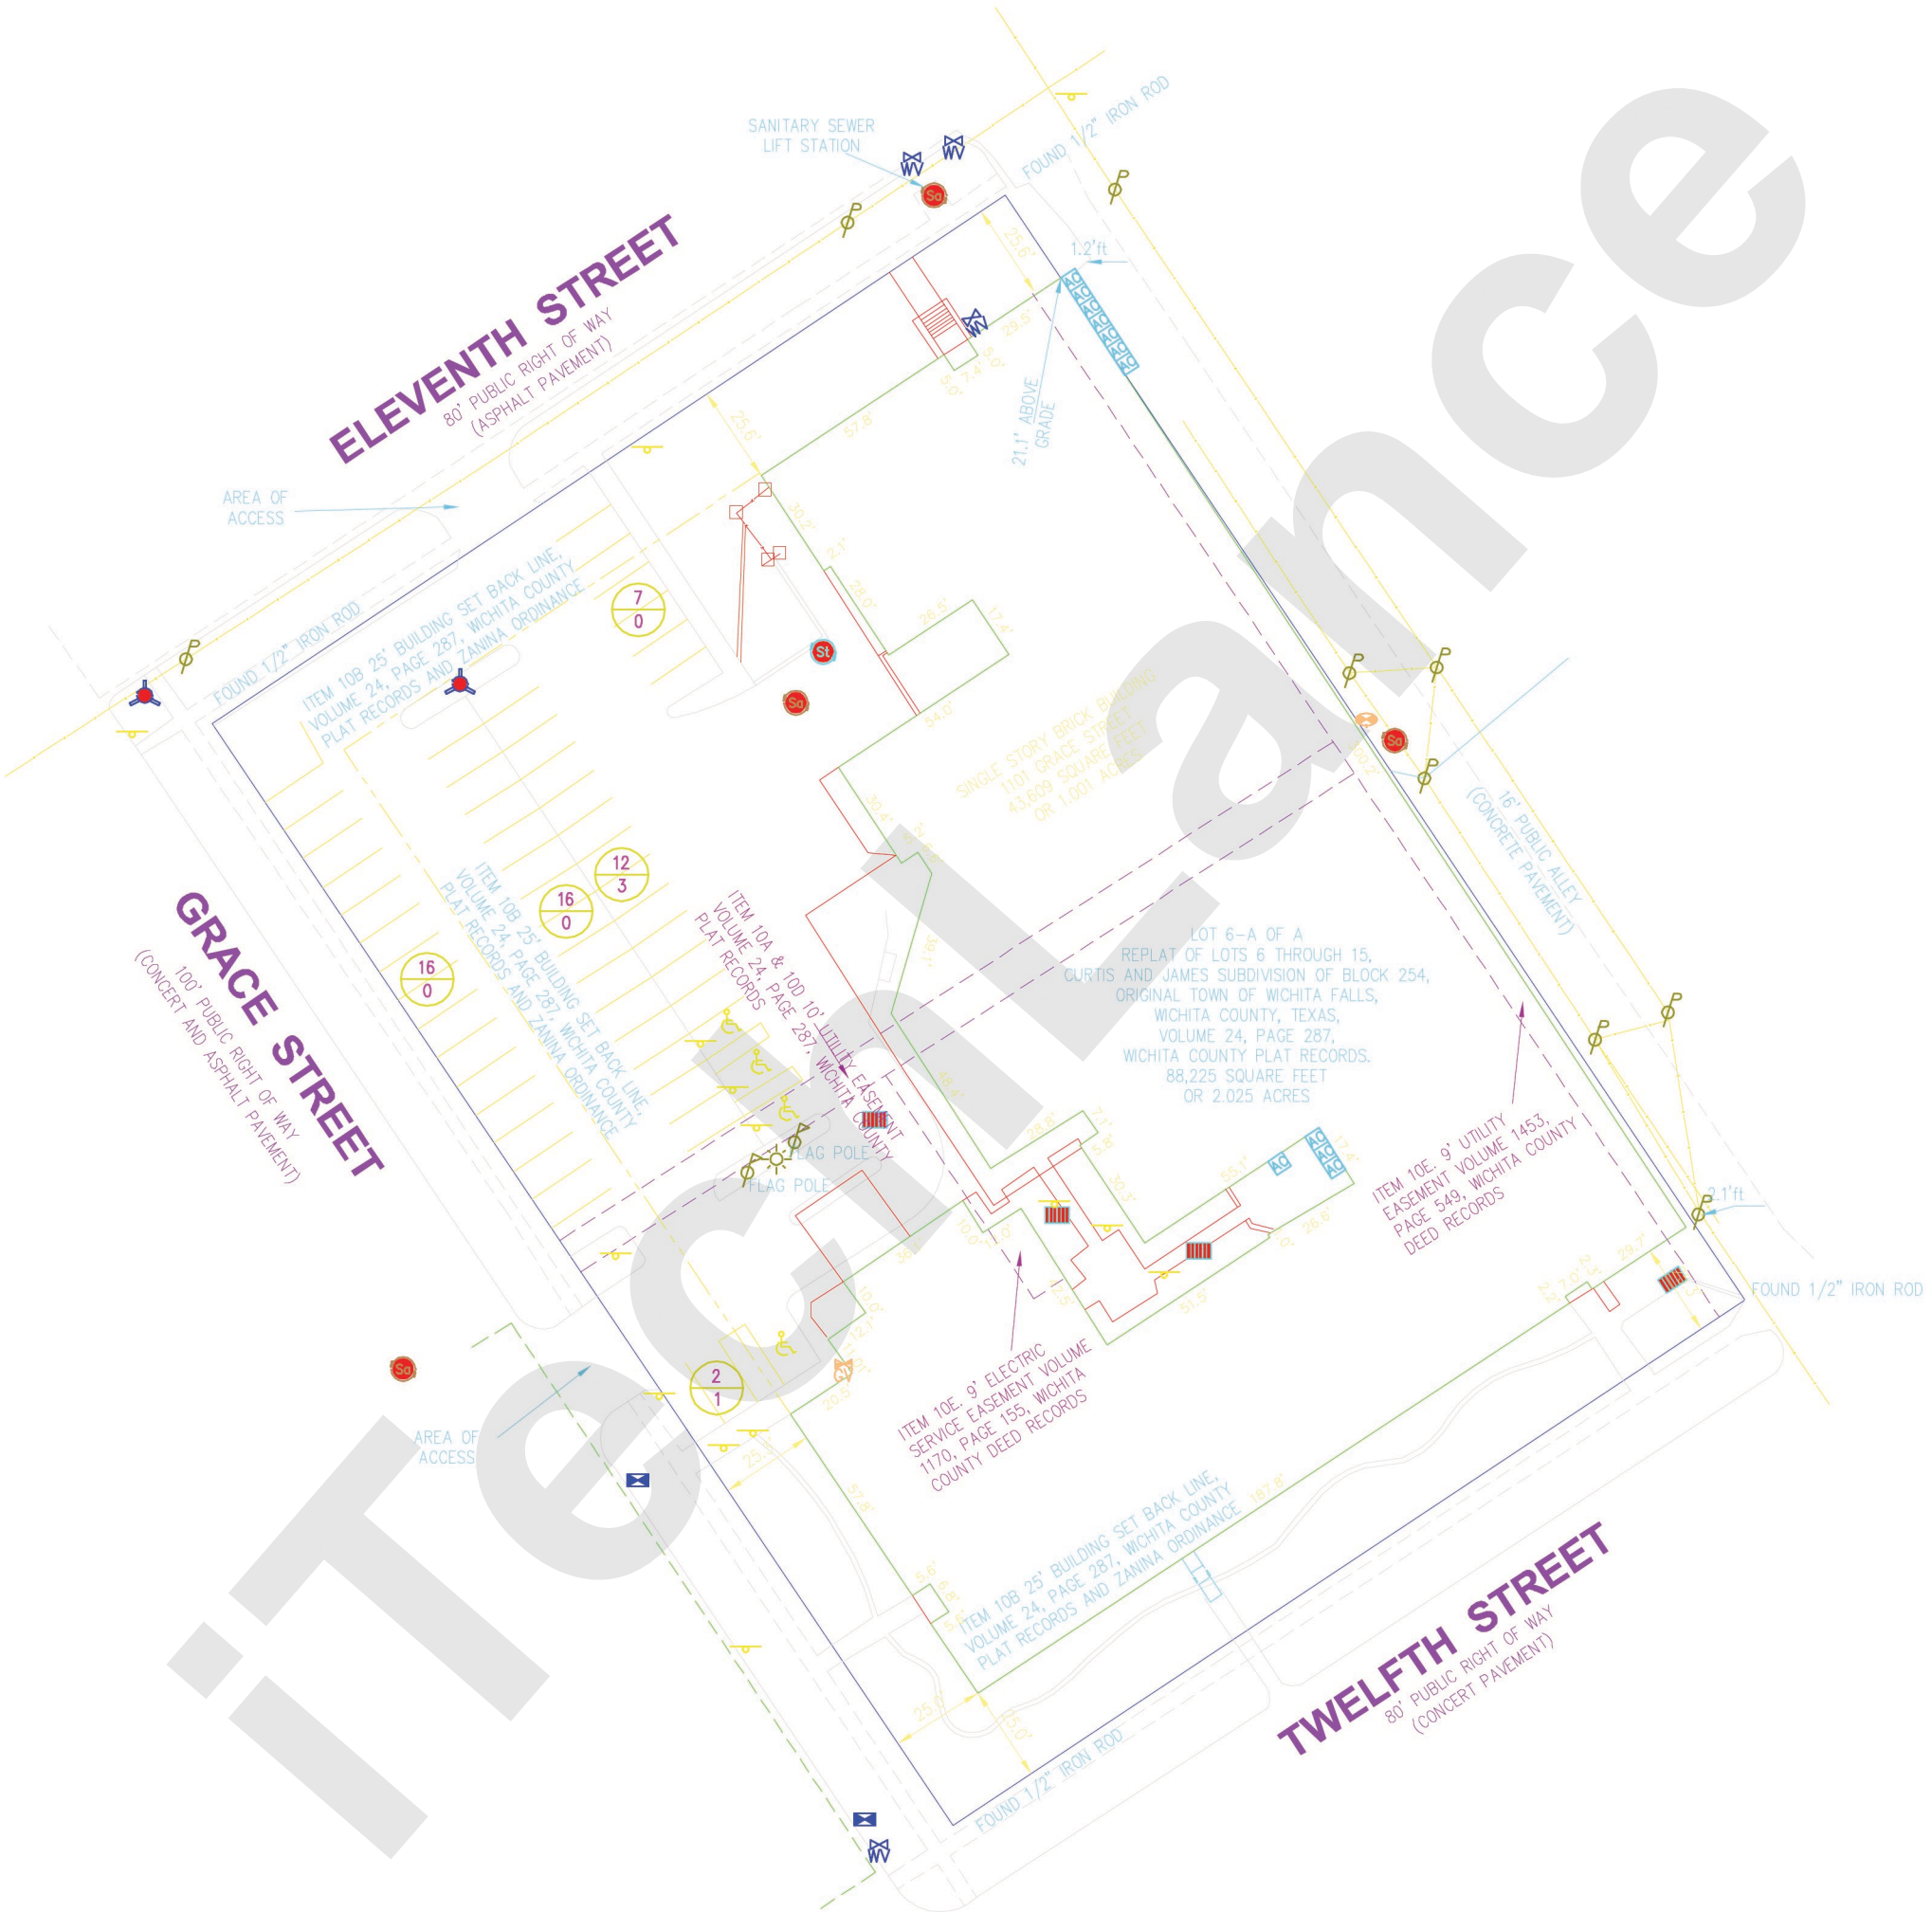
ELEVENTH STREET
80' PUBLIC RIGHT OF WAY
(ASPHALT PAVEMENT)
SANITARY SEWER
LIFT STATION
FOUND 1/2" IRON ROD
1:2'ft
AREA OF
ACCESS
ITEM 10B 25' BUILDING SET BACK LINE,
VOLUME 24, PAGE 287, WICHITA COUNTY
PLAT RECORDS AND ZANINA ORDINANCE
SINGLE STORY BRICK BUILDING
1101 GRACE STREET
43,609 SQUARE FEET
OR 1.001 ACRES
16' PUBLIC ALLEY
(CONCRETE PAVEMENT)
GRACE STREET
100' PUBLIC RIGHT OF WAY
(CONCERT AND ASPHALT PAVEMENT)
ITEM 10A & 10D 10' UTILITY EASEMENT
VOLUME 24 PAGE 287, WICHITA COUNTY
PLAT RECORDS
LOT 6-A OF A
REPLAT OF LOTS 6 THROUGH 15,
CURTIS AND JAMES SUBDIVISION OF BLOCK 254,
ORIGINAL TOWN OF WICHITA FALLS,
WICHITA COUNTY, TEXAS,
VOLUME 24, PAGE 287,
WICHITA COUNTY PLAT RECORDS.
88,225 SQUARE FEET
OR 2.025 ACRES
FLAG POLE
ITEM 10E. 9' UTILITY
EASEMENT VOLUME 1453,
PAGE 549, WICHITA COUNTY
DEED RECORDS
FOUND 1/2" IRON ROD
ITEM 10E. 9' ELECTRIC
SERVICE EASEMENT VOLUME
1170, PAGE 155, WICHITA
COUNTY DEED RECORDS
TWELFTH STREET
80' PUBLIC RIGHT OF WAY
(CONCERT PAVEMENT)